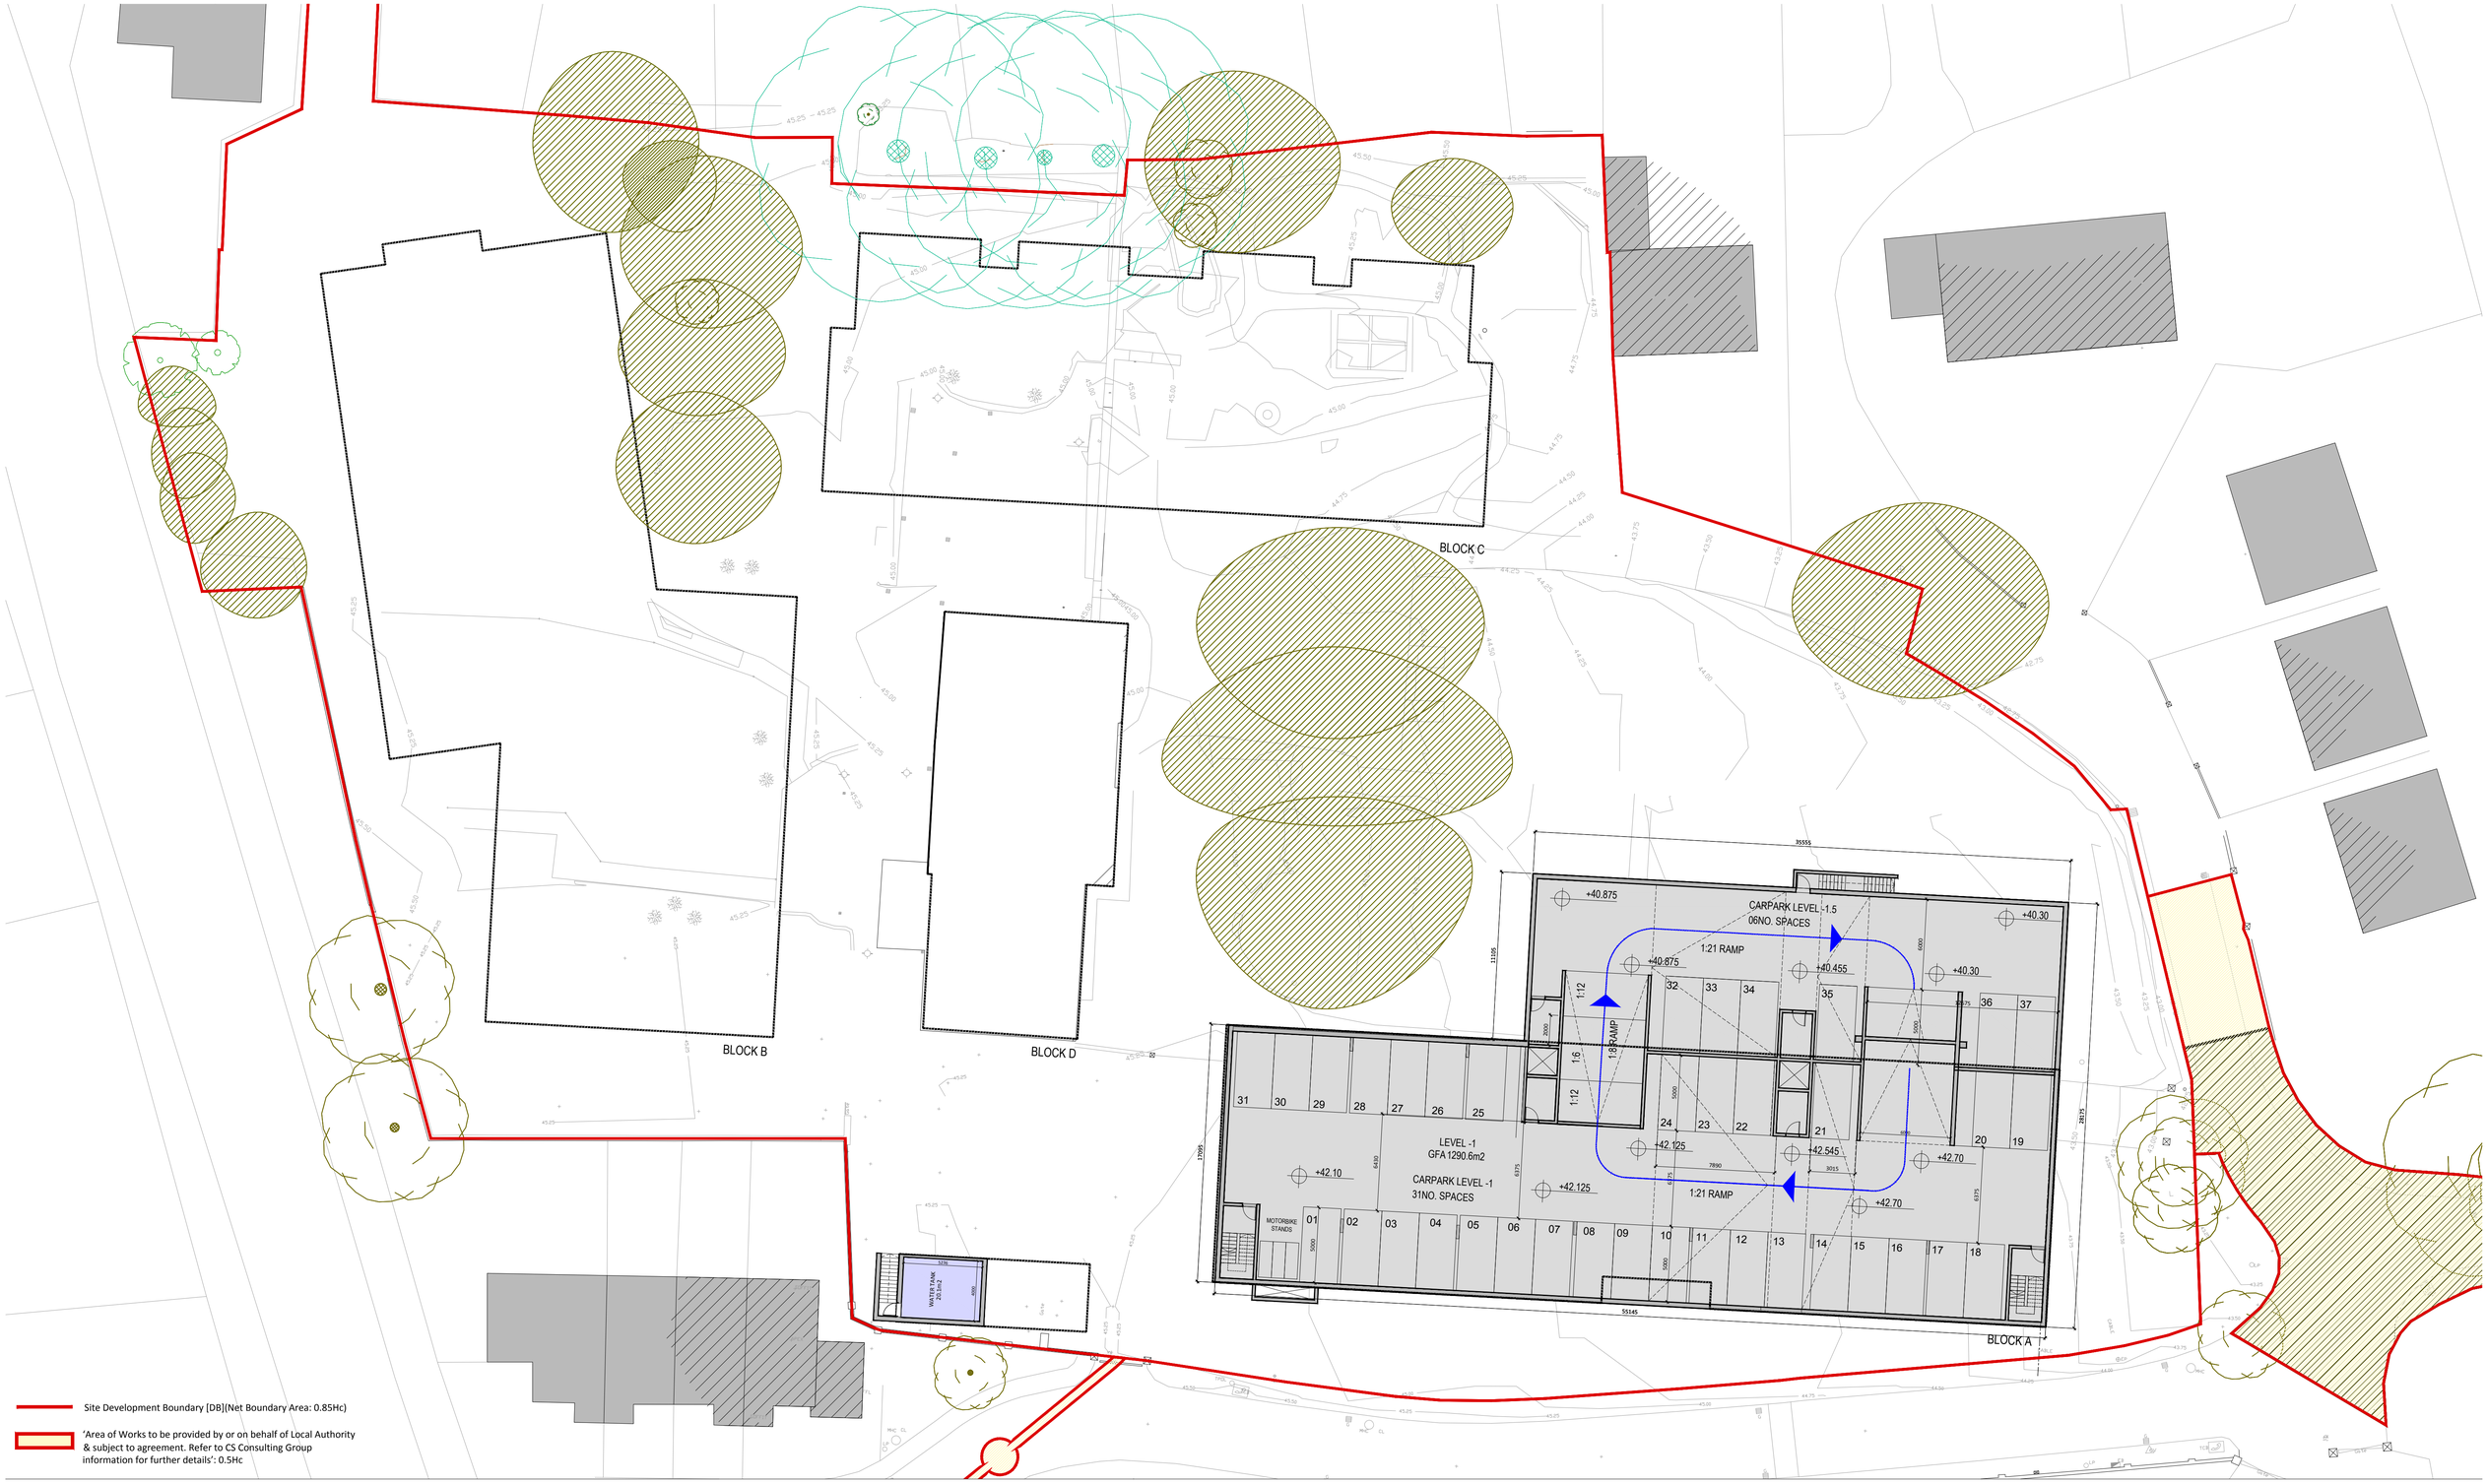

Site Development Boundary [DB](Net Boundary Area: 0.85Hc)

'Area of Works to be provided by or on behalf of Local Authority & subject to agreement. Refer to CS Consulting Group information for further details': 0.5Hc

BASEMENT PLAN -1_ Levels +40.50m & +42.10m

CAR PARKING SPACES AT LEVEL -1:	31NO. SPACES
CAR PARKING SPACES AT LEVEL -1.5:	06NO. SPACES
TOTAL NO. CAR PARKING SPACES:	36NO. SPACES

OS MAP REF: 3198-7; 3198-8
Ordnance Survey Ireland License No. AR 0005021
Copyright Ordnance Survey Ireland and Government of Ireland

Revision Description	Date	Rev. No.	Issued by
Planning	11.01.21	P.04	EL
DRAFT PLANNING - SKETCH SCHEME	11.06.20	P.03	SH
Layout Revisions	21.08.19	P.02	SH
Redline Boundary Update, Survey to ITM, Layout Revisions	29.05.19	P.01	SH

Figured dimensions only to be used. This drawing is copyright of O'Mahony Pike Architects Ltd. All information is shared as per approved use in accordance with BS1192(2007) + A2(2016), Table 5; Standard Codes for Suitability of Models and Documents. If 'Information Approval Check' is empty, this information has been shared at S0 - WIP.

o'mahony pike
architecture|urban design
email: info@omahonypike.com
tel: +353 1 202 7400
fax: +353 1 283 0822
www.omahonypike.com

Dublin
The Chapel
Mount St. Anne's
Milltown, Dublin 6
D06 XN52 Ireland

Cork
26 South Mall
Cork City
Co. Cork
T12 R2RV Ireland

Project No.:	19012
Scale @ A1:	1:200
Project Lead:	MH
Date Printed:	11-01-2021
Drawn By:	ELS
Current Rev.:	P.04
Model No.:	19012-OMP-00-B1-DR-A-1099
Purpose:	STAGE 3 | PLANNING

Project:	Frankfort Castle
Location:	Old Frankfort, Dundrum, Dublin 14
Client:	Hardwicke
Drawing Title:	BASEMENT PLAN -1
Drawing No.:	19012-OMP-00-B1-DR-A-1099

Suitability - Checked By - Date